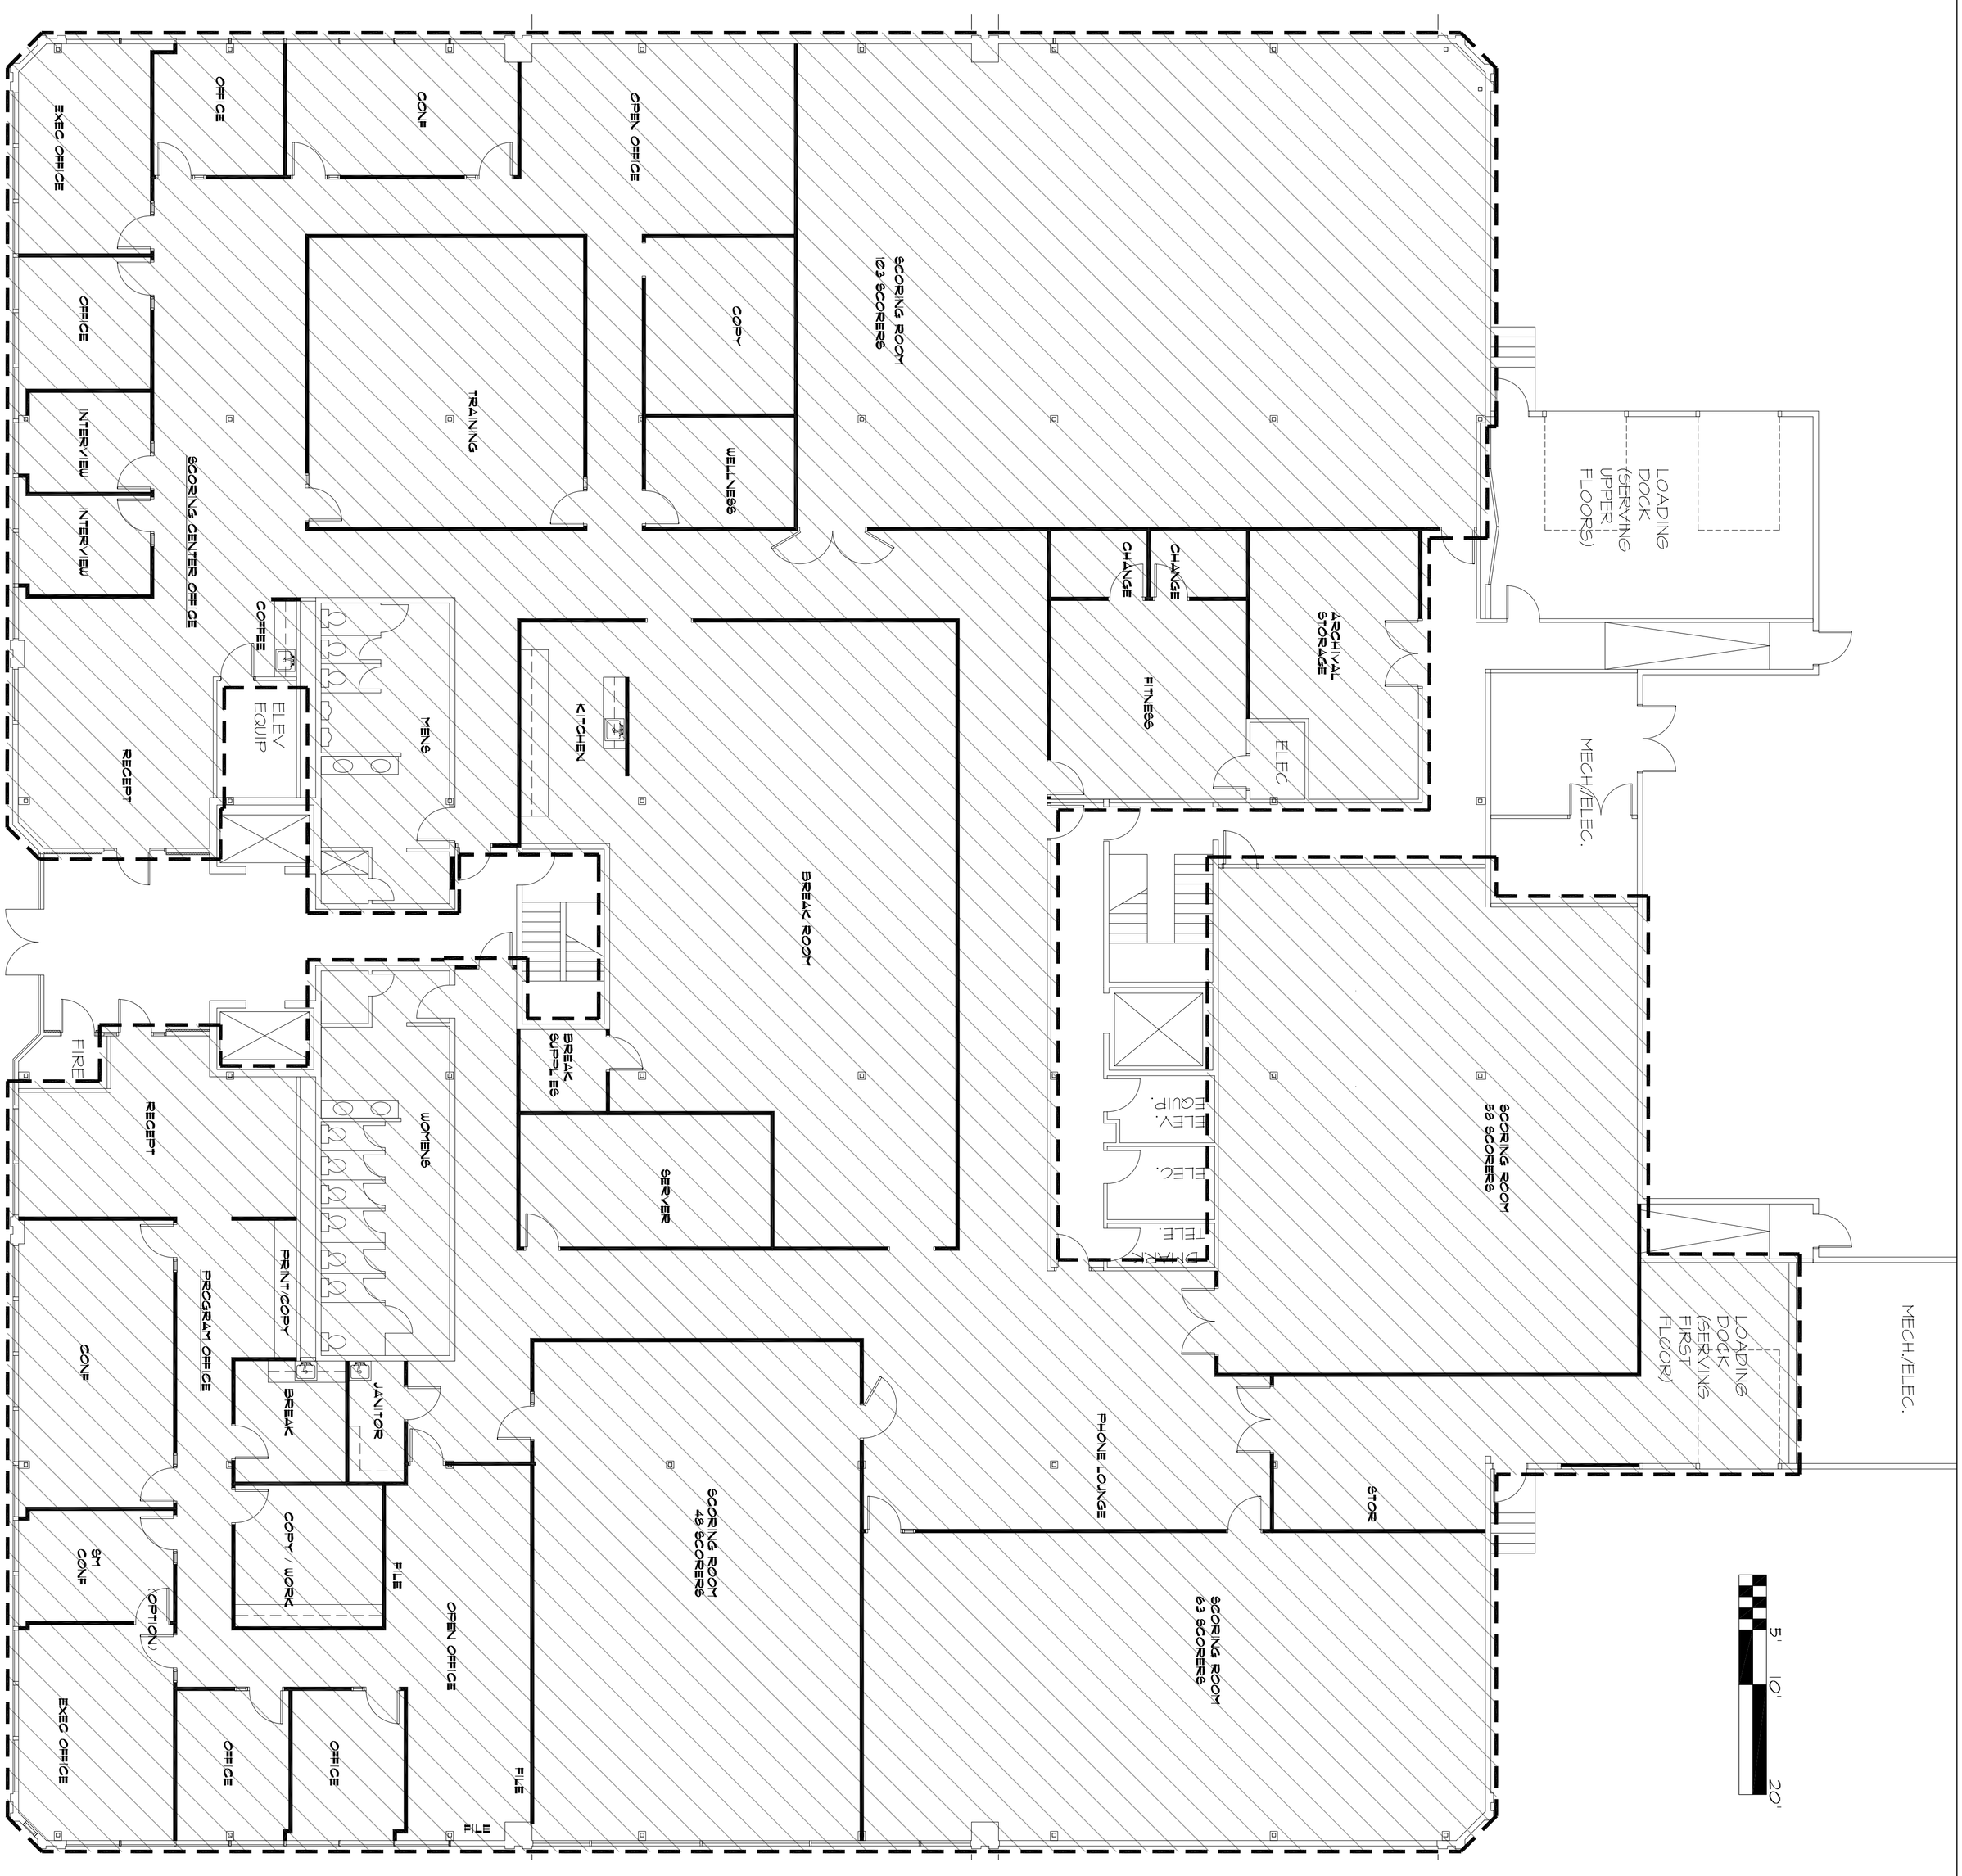

REVISIONS

DATE: December 12, 2007

DRAWN: PHILIP

CHECKED:

ALL INSTRUMENTS OF SERVICE, INCLUDING ORIGINAL DRAWINGS, AND SPECIFICATIONS PREPARED BY THE ARCHITECT SHALL REMAIN THE PROPERTY OF THE ARCHITECT AND MAY NOT BE USED FOR ANY PURPOSES NOT SPECIFICALLY AGREED TO IN WRITING BY THE ARCHITECT. ALL REPRODUCTIONS OF THE INSTRUMENTS OF SERVICE, SUPPLIED TO THE OWNER MAY BE USED BY THE OWNER FOR ANY PURPOSES RELATED TO THE SUBJECT PROPERTY. IN THE EVENT THAT ANY CHANGES ARE MADE IN THE PLANS AND/OR SPECIFICATIONS BY THE OWNER OR PERSONS OTHER THAN THE ARCHITECT, ANY AND ALL LIABILITY ARISING OUT OF SUCH CHANGES SHALL BE THE FULL RESPONSIBILITY OF THE OWNER UNLESS OWNER HAS GIVEN ARCHITECT PRIOR NOTICE AND HAS RECEIVED ARCHITECT'S WRITTEN CONSENT FOR SUCH CHANGES.

L.M.HOLDER III, F.A.I.A.
ARCHITECTS PLANNERS
ENERGY CONSULTANTS
4202 SPICEWOOD SPRINGS RD. SUITE 214
AUSTIN, TEXAS 78759 512-345-8817

DRC
1ST FLOOR

DONLEY PLAZA
2201 DONLEY DRIVE
AUSTIN, TEXAS 78758

NOT FOR REGULATORY APPROVAL, PERMITTING OR CONSTRUCTION. FOR BIDDING PURPOSES ONLY

LM HOLDER III, FAIA, TEXAS 4214

If this file has been transmitted electronically, the original is in the office of L. M. Holder III, FAIA. The electronic document was released by L. M. Holder III, FAIA for a specific use. No other use or modification may be made of this file without the written consent of L. M. Holder III, FAIA.

JOB NO.

CONSTRUCTION PLAN

SHEET A1.2